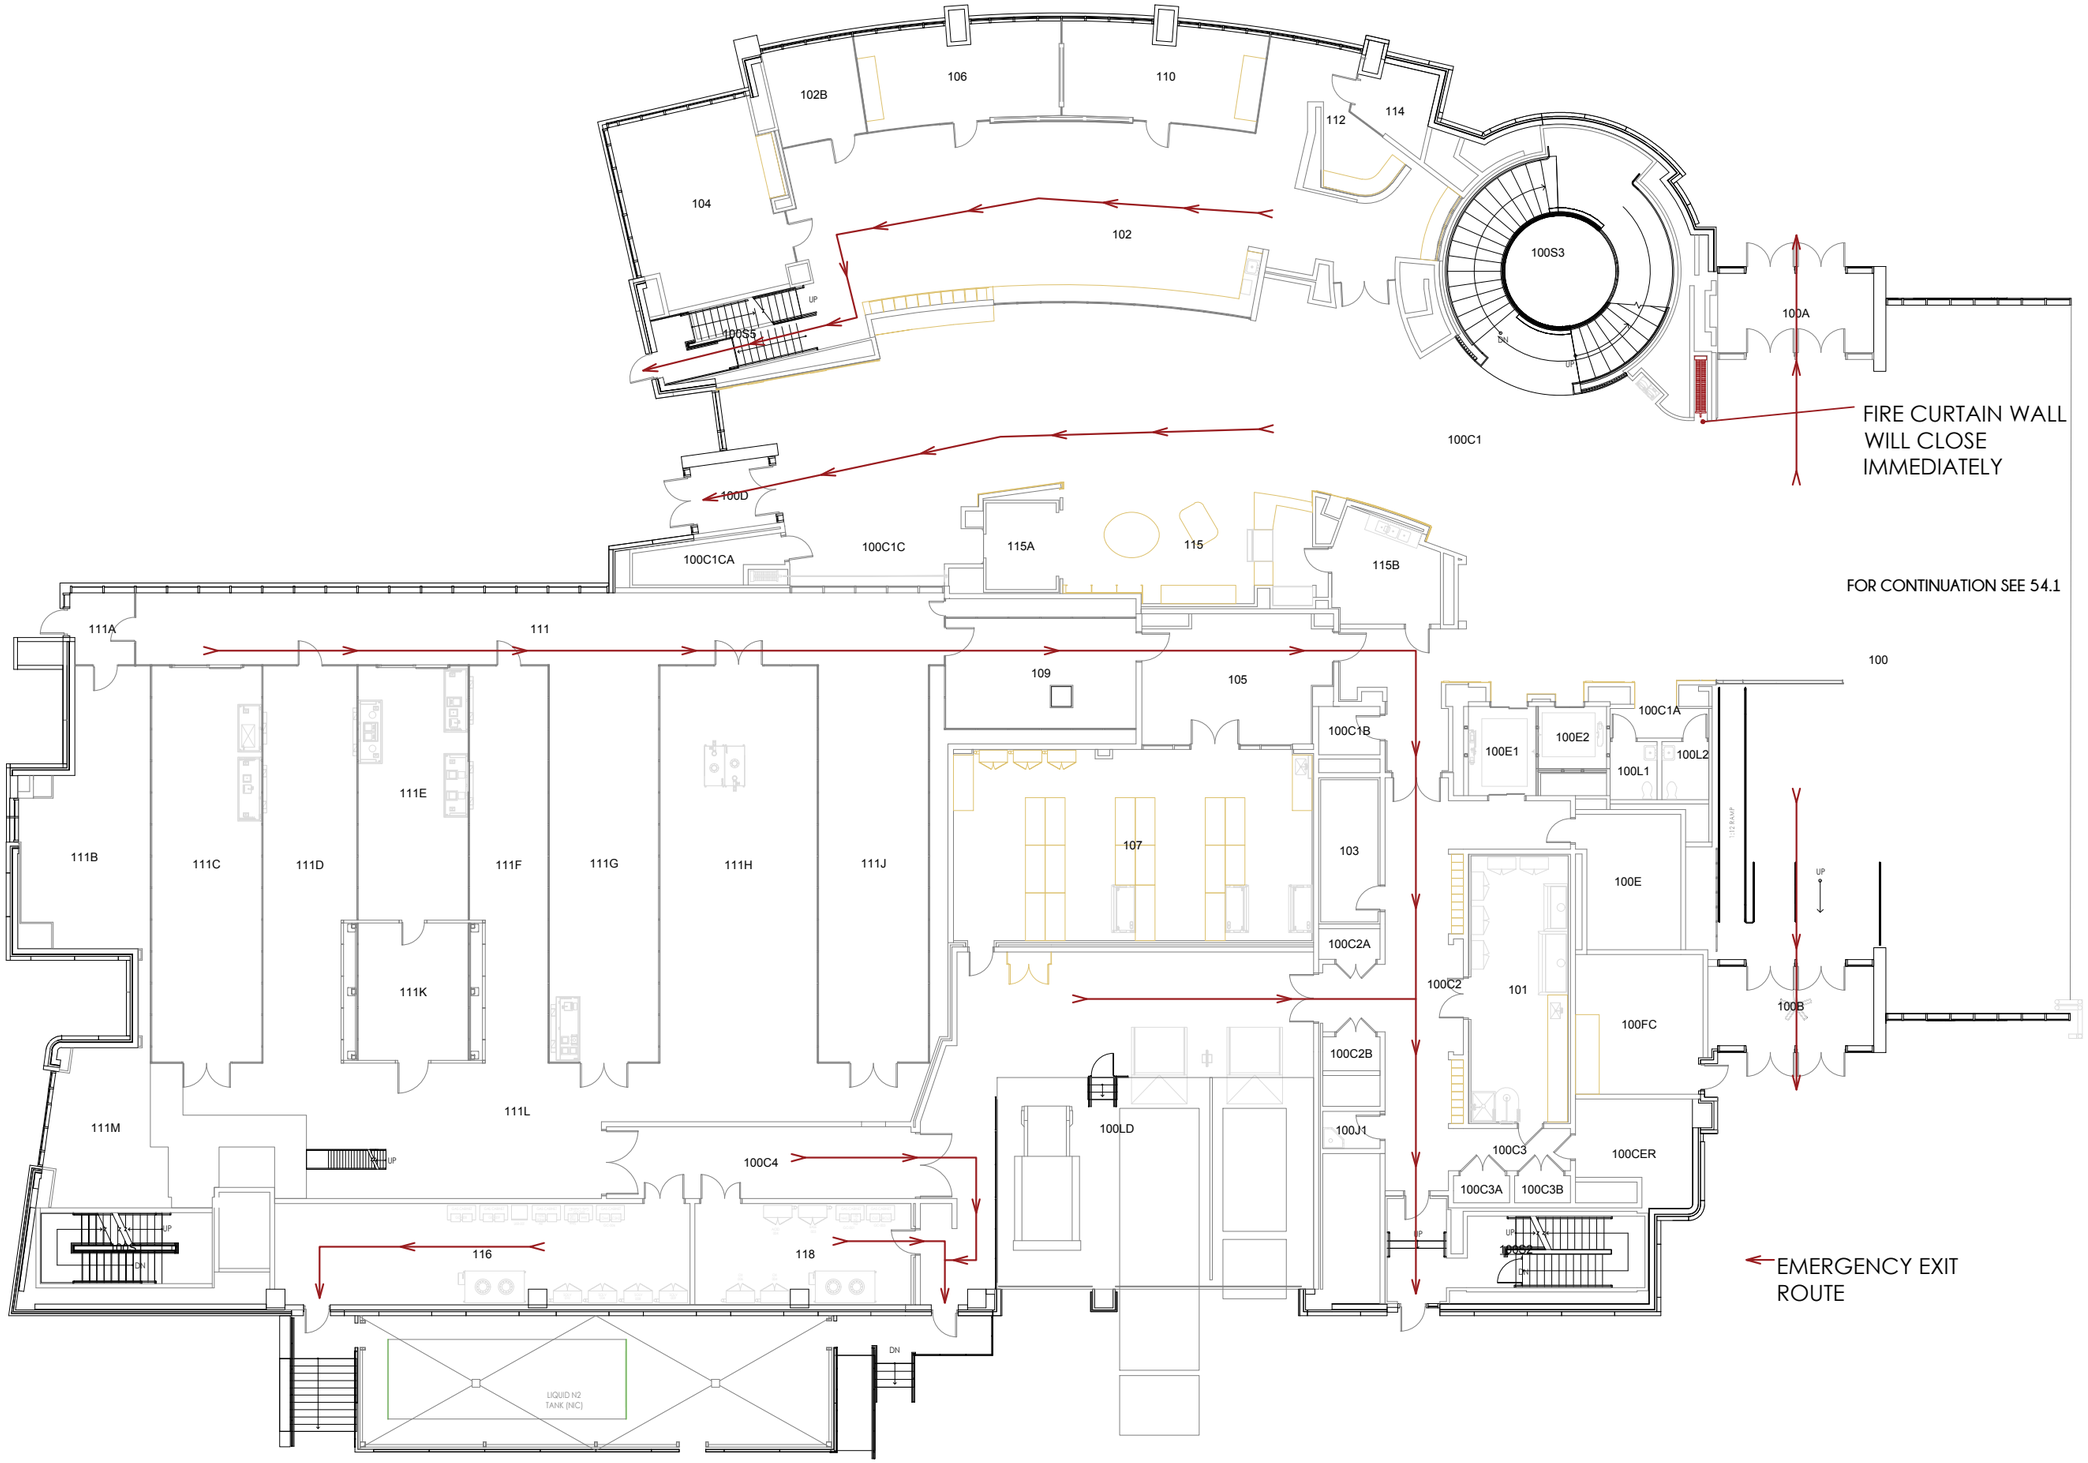

VANDERBILT UNIVERSITY

Campus Planning & Construction
Facilities Information Services

ENGINEERING AND SCIENCE BUILDING AND INNOVATION PAVILION

BLDG 299

1212 25TH AVE S

1ST FLOOR

Last Export: 11/01/2016

Copyright © by Vanderbilt University† All Rights Reserved

Report Date: 11/01/2016